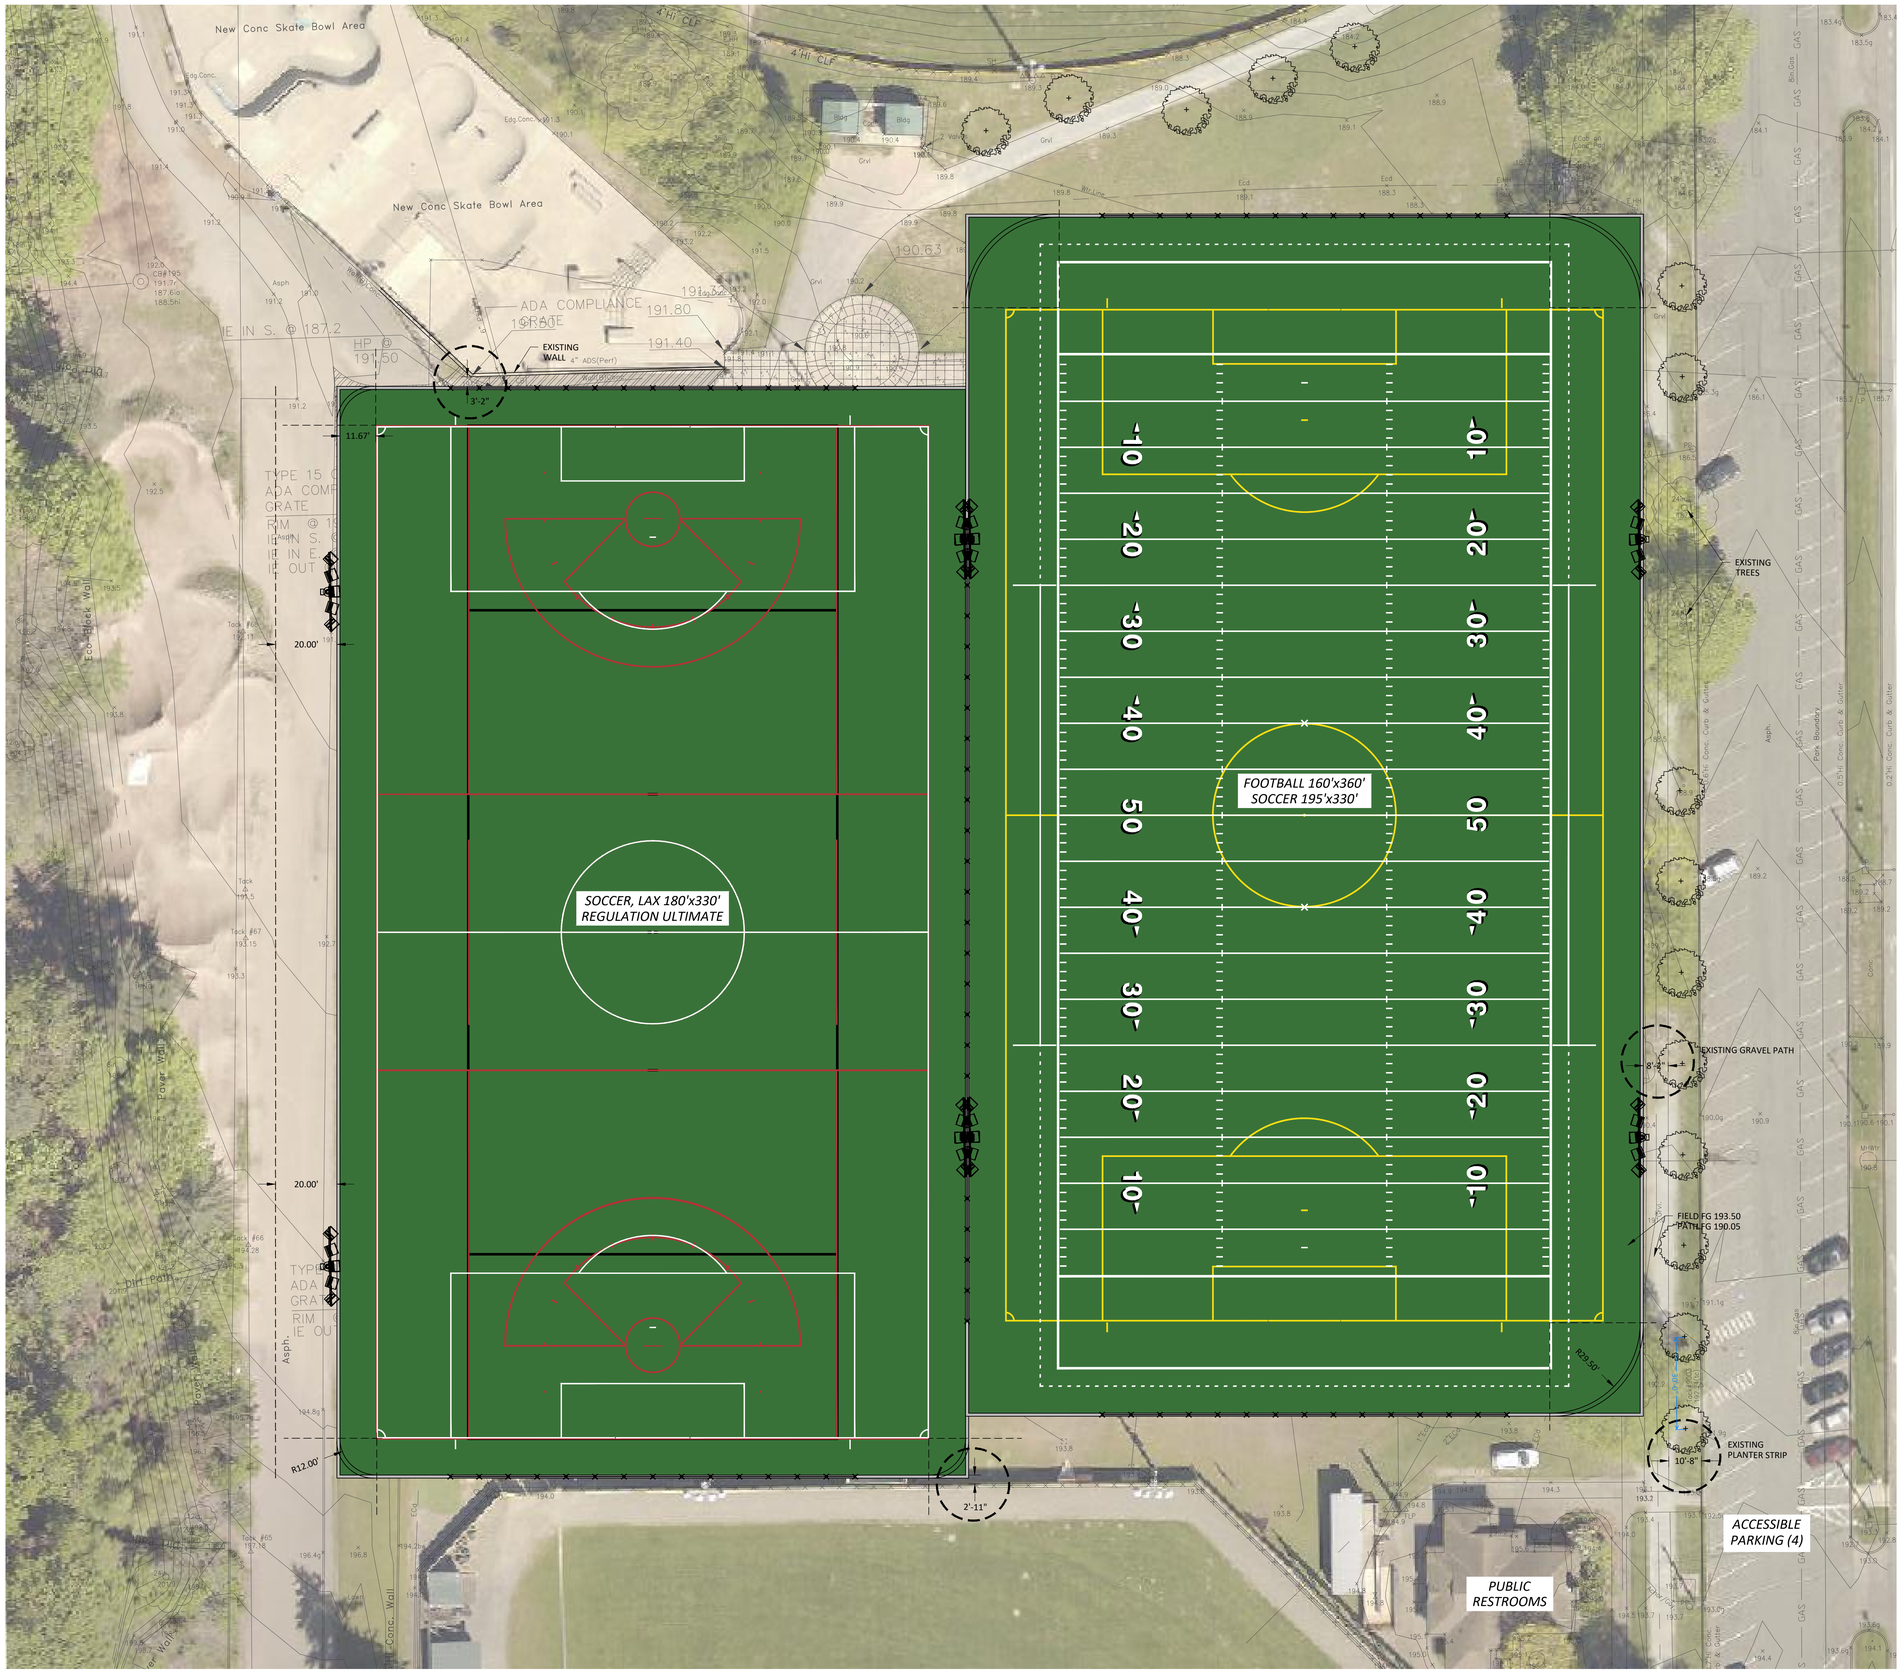

2-1/2" CALIPER DEC. TREE
Tilia cordata, Little-Leaf Linden
@ 10 YEARS MATURITY
(15 TOTAL, THIS L.OCATION)

NORTH

0 20' 40'

SCALE: 1" = 20'

ORIGINAL SHEET IS 30" x 42"

copyright 2025
all rights reserved

McGRANAHAN PBK

SEATTLE PUBLIC SCHOOLS

NOT FOR CONSTRUCTION

DA HOGAN
1450 114th Ave. SE, Suite 225
Bellevue, WA 98004
p. 206.285.0400
www.dahogan.com

project_
SEATTLE SD - TRACK IMPROVEMENTS

client_
Seattle Public Schools #1

location_
Lower Woodland Park, Field #2

Project No. 2410

SCHEMATIC PLAN

issued_
PROGRESS 11-04-25

revision_

drawn_
LRB

checked_
EJG

sheet_
F100